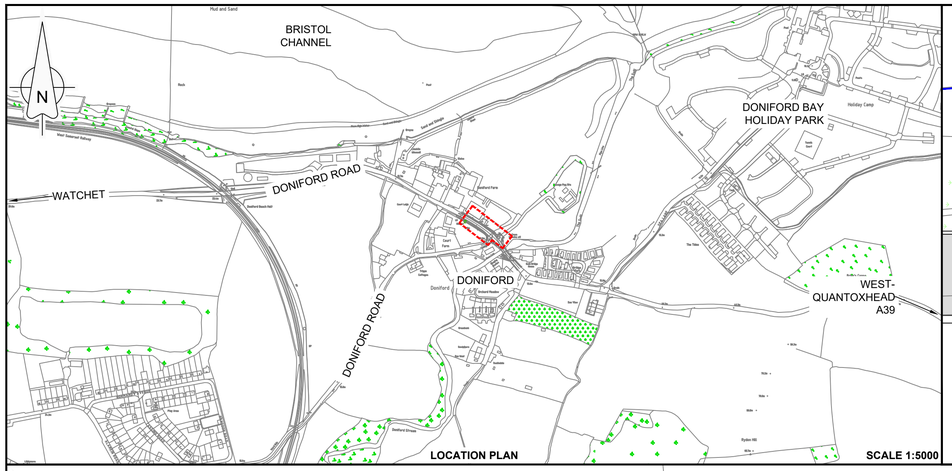

LOCATION PLAN SCALE 1:5000

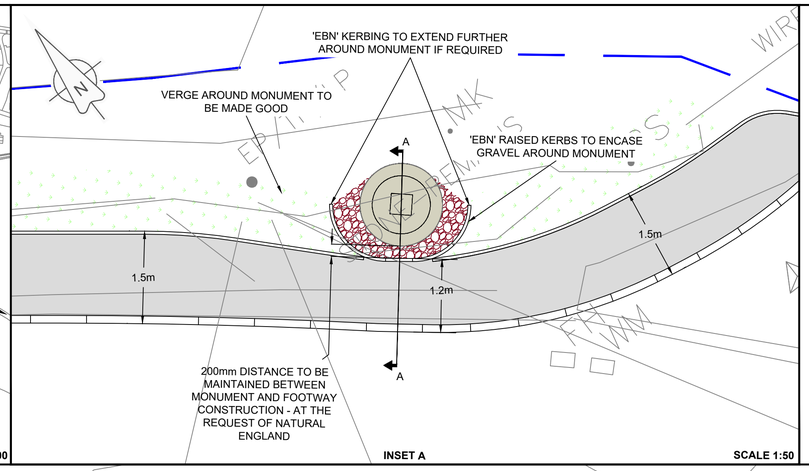

INSET A SCALE 1:50

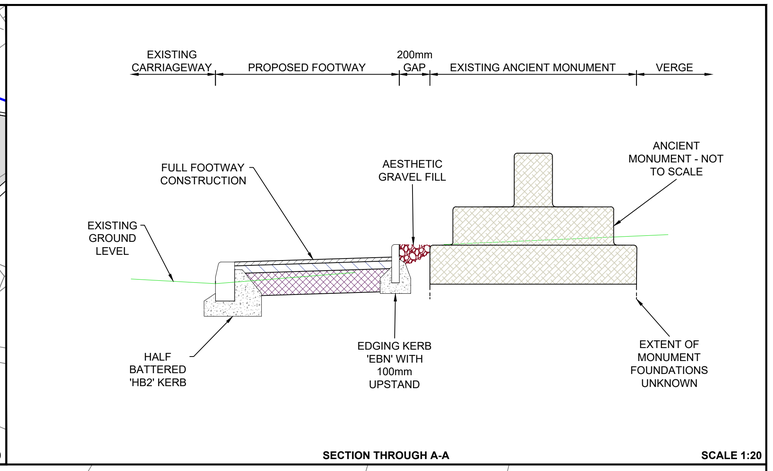

SECTION THROUGH A-A SCALE 1:20

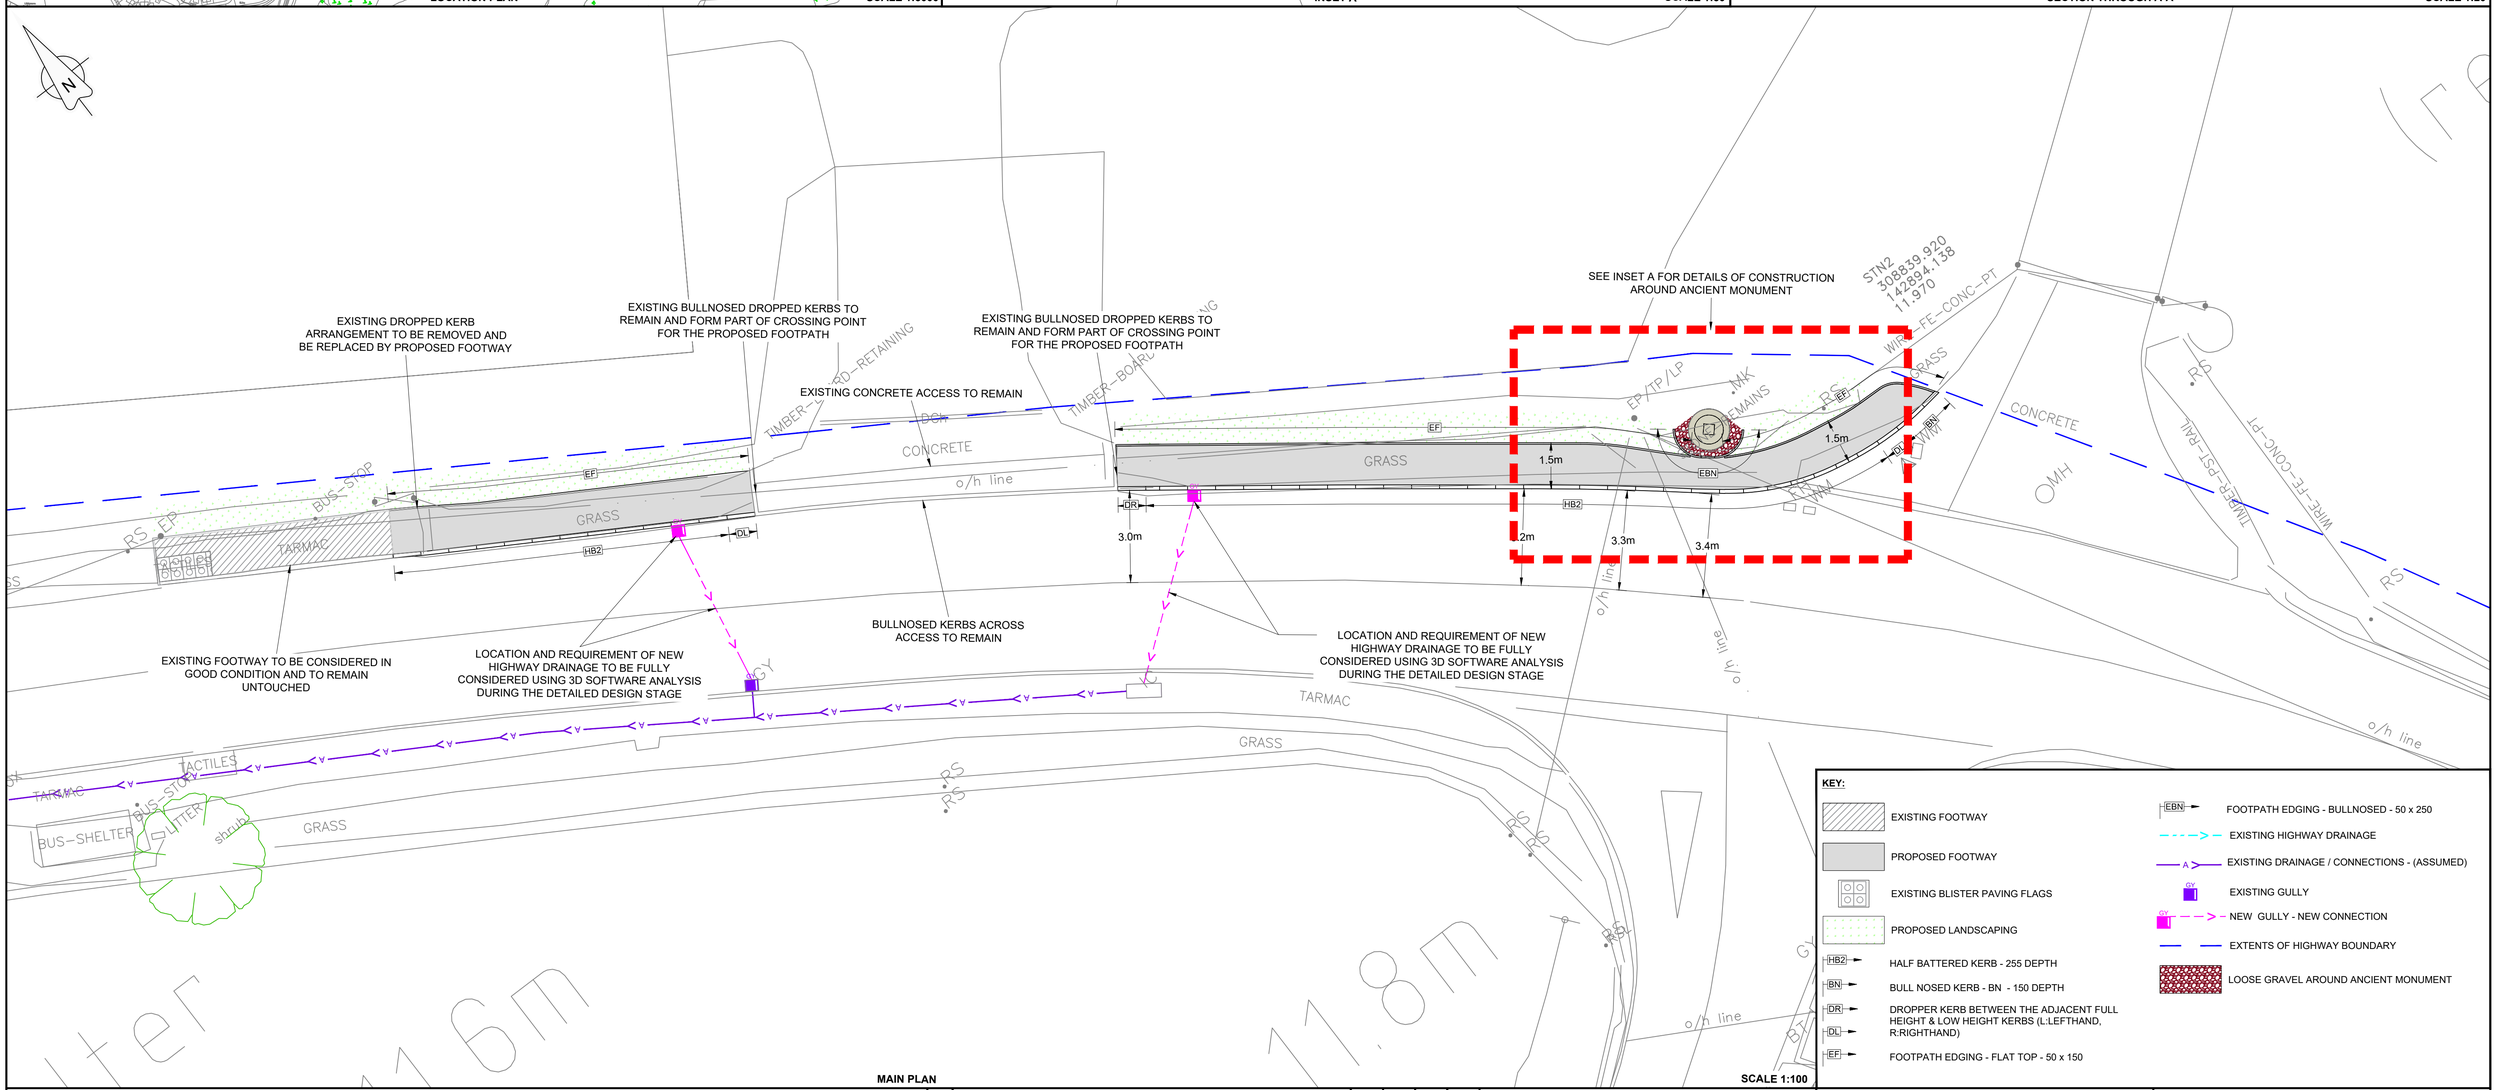

MAIN PLAN SCALE 1:100

KEY:

- EXISTING FOOTWAY
- PROPOSED FOOTWAY
- EXISTING BLISTER PAVING FLAGS
- PROPOSED LANDSCAPING
- HB2 — HALF BATTERED KERB - 255 DEPTH
- BN — BULL NOSED KERB - BN - 150 DEPTH
- DR — DROPPER KERB BETWEEN THE ADJACENT FULL HEIGHT & LOW HEIGHT KERBS (L:LEFTHAND, R:RIGHTHAND)
- DL
- EF — FOOTPATH EDGING - FLAT TOP - 50 x 150
- EBN — FOOTPATH EDGING - BULLNOSED - 50 x 250
- EXISTING HIGHWAY DRAINAGE
- A — EXISTING DRAINAGE / CONNECTIONS - (ASSUMED)
- GY — EXISTING GULLY
- GY — NEW GULLY - NEW CONNECTION
- EXTENTS OF HIGHWAY BOUNDARY
- LOOSE GRAVEL AROUND ANCIENT MONUMENT

© Crown Copyright and database rights (2019). Ordnance Survey 100038382

0 10 Millimetres 100

Rev	Description	By	Date	Chk'd	Auth
-	-	-	-	-	-
-	-	-	-	-	-
-	-	-	-	-	-
-	-	-	-	-	-
-	-	-	-	-	-
-	-	-	-	-	-
-	-	-	-	-	-
-	-	-	-	-	-
-	-	-	-	-	-

Somerset County Council ©
Infrastructure Programmes Group
County Hall
Taunton
Somerset
TA1 4DY

TEL: (0300) 123 2224
www.somerset.gov.uk

Client: SOMERSET COUNTY COUNCIL

Project: THE CROSS DONIFORD FOOTWAY EXTENTSION

Title: CONSULTATION PLAN

File Name: TI004324-HW-001-Rev- Consultation Plan

Original Scale	Page Size	Drawn	Checked	Authorised	Status
AS SHOWN	A1	EL	IK	IK	-
		Date 05/12/19	Date 06/01/20	Date 06/01/20	

Drawing Number: TI004324-HW-001 Rev: -

Filepath: \\CHPFS04W\Highways-Development\ENGINEERING DESIGN TEAM\LTP Schemes 2017-18\TI004324 The Cross, Doniford\40 CAD\41 Working Drawings